Original Sheet Size A2

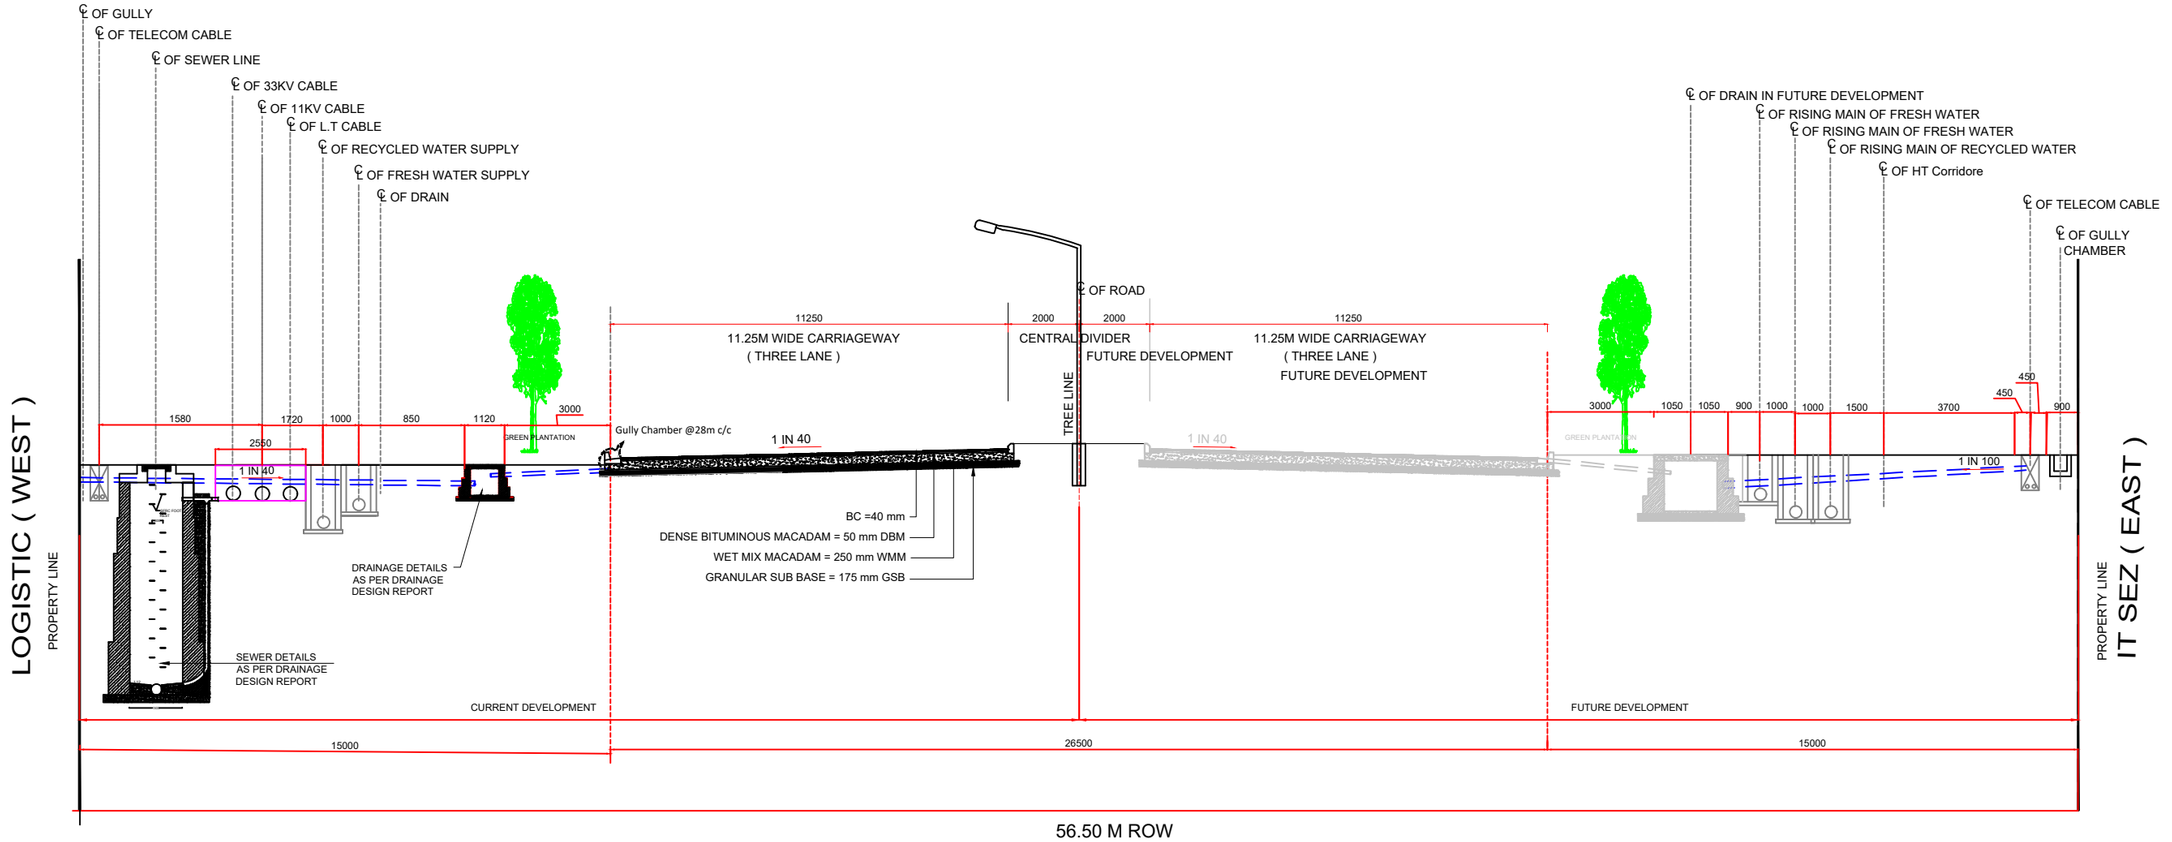

56.50 M ROW

RdNo D6 Dual 3 Lane

GOOD FOR CONSTRUCTION

REV.	DATE	BY	DESCRIPTION	CHKD	APP.
R0	22.1.09	RAN	GOOD FOR CONSTRUCTION	R.K.S.	H.T.

QUALITY ASSURANCE

The responsibility of control, check and verification of accuracy, correctness, completeness, integration and full compliance of contract provisions in respect of design analysis and drawings rests with the design consultants and the contractor.

Design By	Checked By	Approved By
Sig.	Sig.	Sig.
Date 22-01-09	Date 22-01-09	Date 22-01-09
Name .	Name R.K.SHARMA	Name HIMANSHU TILWANKER

CONSULTANTS

Voyants Solutions Pvt. Ltd.

PROJECT TITLE

Mahindra World City - Jaipur

This document should not be relied on or used in circumstances other than those for which it was originally prepared and for which Voyants Solutions Pvt. Ltd. was commissioned. Voyants Solutions Pvt. Ltd. accepts no responsibility for this document to any other party other than the person by whom it was commissioned.

CLIENT

Mahindra World City (Jaipur) Limited

DRAWING TITLE

DETAIL OF 56.50 M ROW
ROAD NO. D-6 DUAL 3 LANE
FROM JDA 250' ROAD TO 120m

DRAWING NUMBER

REV A

CAD FILE

	Issue Record	Approved for Issue
As Built		
For Construction		✓
Definitive Design		
Preliminary Design		

Scale NTS